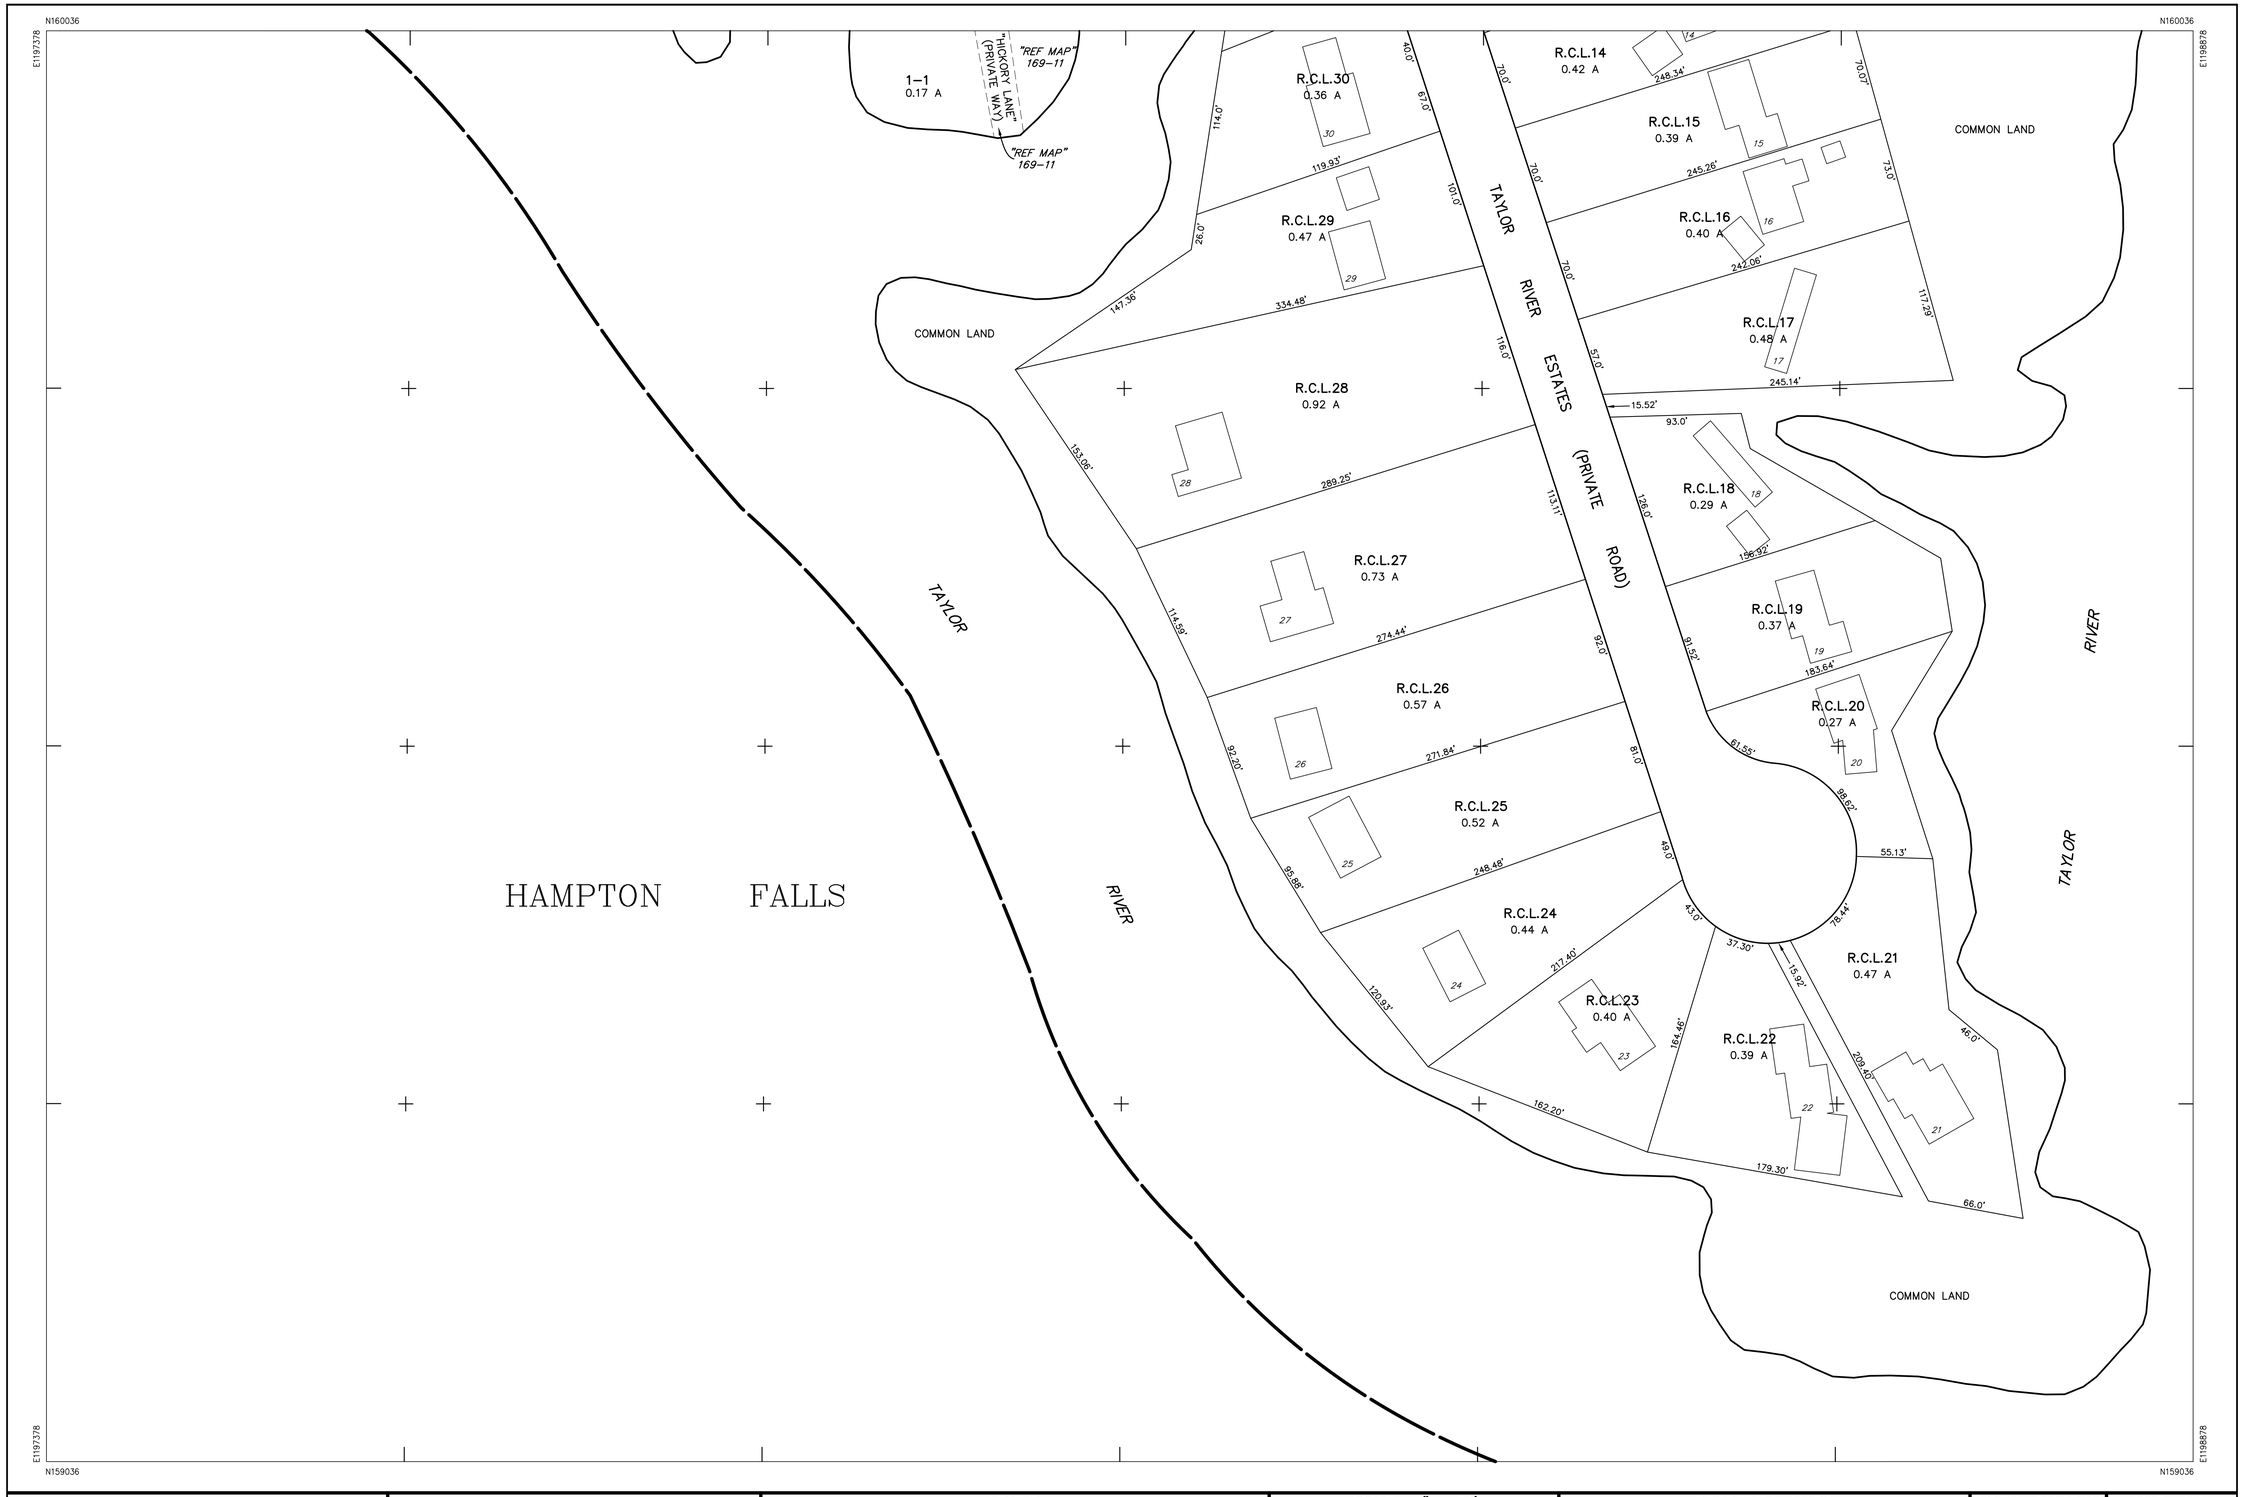

THIS MAP IS FOR ASSESSMENT PURPOSES ONLY.
IT IS NOT VALID FOR LEGAL DESCRIPTION OR CONVEYANCE.

THE ORIGINAL HORIZONTAL DATUM WAS THE NEW HAMPSHIRE STATE PLANE COORDINATE SYSTEM NAD 1927. PRIOR TO DIGITIZING, C.A.I. CONVERTED THE DATUM TO NAD 1983.

ORIGINAL PROPERTY MAPS WERE PREPARED BY G & UNDERWOOD ENGINEERS, INC. MAPS ARE REVISED AND REPRINTED BY CARTOGRAPHIC ASSOCIATES, INC.

PRODUCED IN 1996 BY
CAI Technologies
Precision Mapping. Geospatial Solutions.
11 PLEASANT STREET, LITTLETON, NH 03561
800.322.4540 - WWW.CAI-TECH.COM

LEGEND

AREA	2.43 A OR 2.43 A±	BUILDING	
DIMENSION	100'	BUILDING NUMBER	320
MATCH REFERENCE	"18-2"	COMMON OWNERSHIP	OR
RIGHT OF WAY		EASEMENT	
POOL	P		
WATER	OR	WETLANDS	

SCALE : 1" = 50'

FEET 0 50 100 150
METERS 0 12.5 25 37.5

REVISED TO : APRIL 1, 2020

PROPERTY MAPS

HAMPTON

NEW HAMPSHIRE

INDEX DIAGRAM

169 170 171
185
199

GN

MAP NO.

184